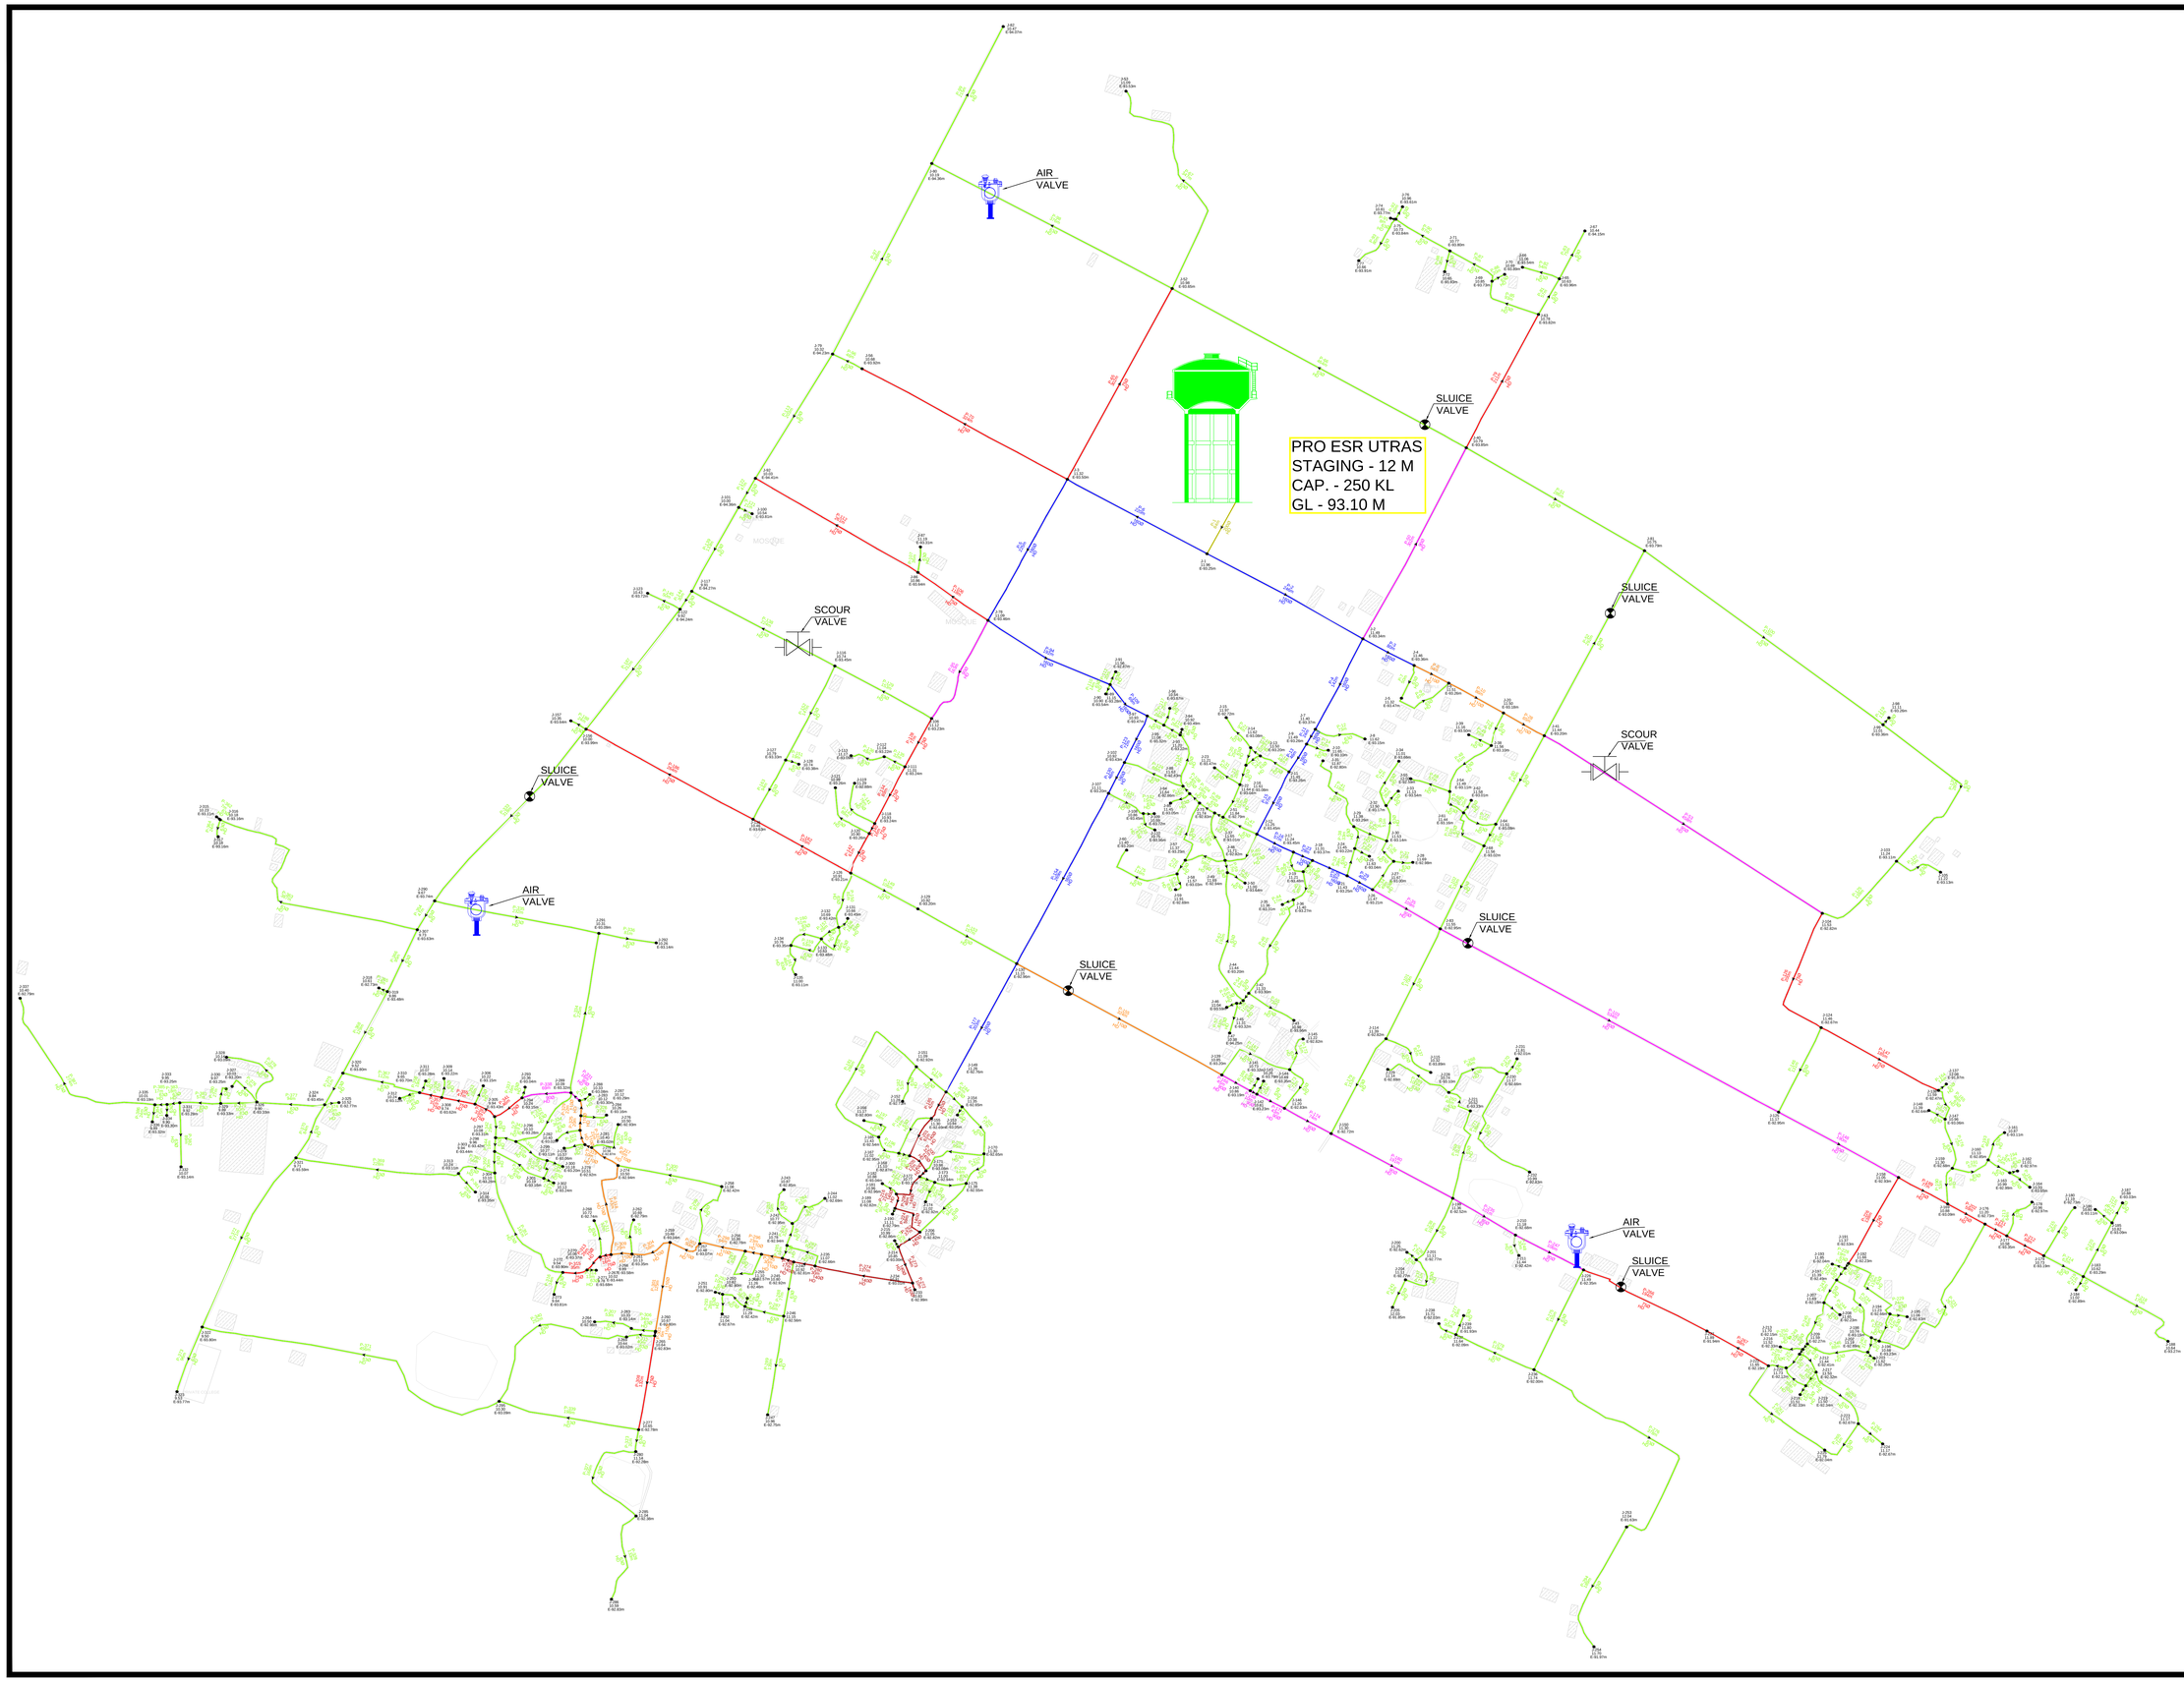

Color Coding Legend Pipe Diameter	Dia (mm)
	63
	75
	90
	110
	140
	160
	200

Legends	
Village Boundary	
Bituminous Road (BTR)	
Interlocking Road (ITR)	
Brick Road (BOE)	
Kacha Road (KR)	
CC Road (CCR)	
Flow direction	
Proposed O.H.T	
NALA / River	
Electrical pole / Transformer	
Culvert / Well	
Panchayat Bhavan / Pond	
School / Hospital	
Temple / Mosque	
Air Valve / Tower	
Fire Hydrant / Scour Valve	
stand post / sluice valve	
Building / Handpump	

Project Name:-
RURAL WATER SUPPLY PROJECTS IN THE PRATAPGARH DISTRICT OF PRYAGRAJ DIVISION OF UTTAR PRADESH UNDER JAL JEEVAN MISSION

NAME OF PANCHAYAT - UTRAS
NAME OF BLOCK - MANGRORA

Name of CLIENT:-
EXECUTIVE ENGINEER CONSTRUCTION DIVISION
UPJN, PRATAPGARH, Uttar Pradesh

NAME OF CONTRACTOR:-
PMPL-BRCCPL JOINT VENTURE
Jubilee Enclave,opp. Hitex Arcade,Madhapur ,Hyderabad -500081 , Telangana

DRAWING TITLE:- DISTRIBUTION NETWORK DRAWING FOR UTRAS

DRN BY:-	CHKD BY:-	APPROVED BY:-

SHEET SIZE :-	SCALE :-NTS	REV. :- R0	DATE :-