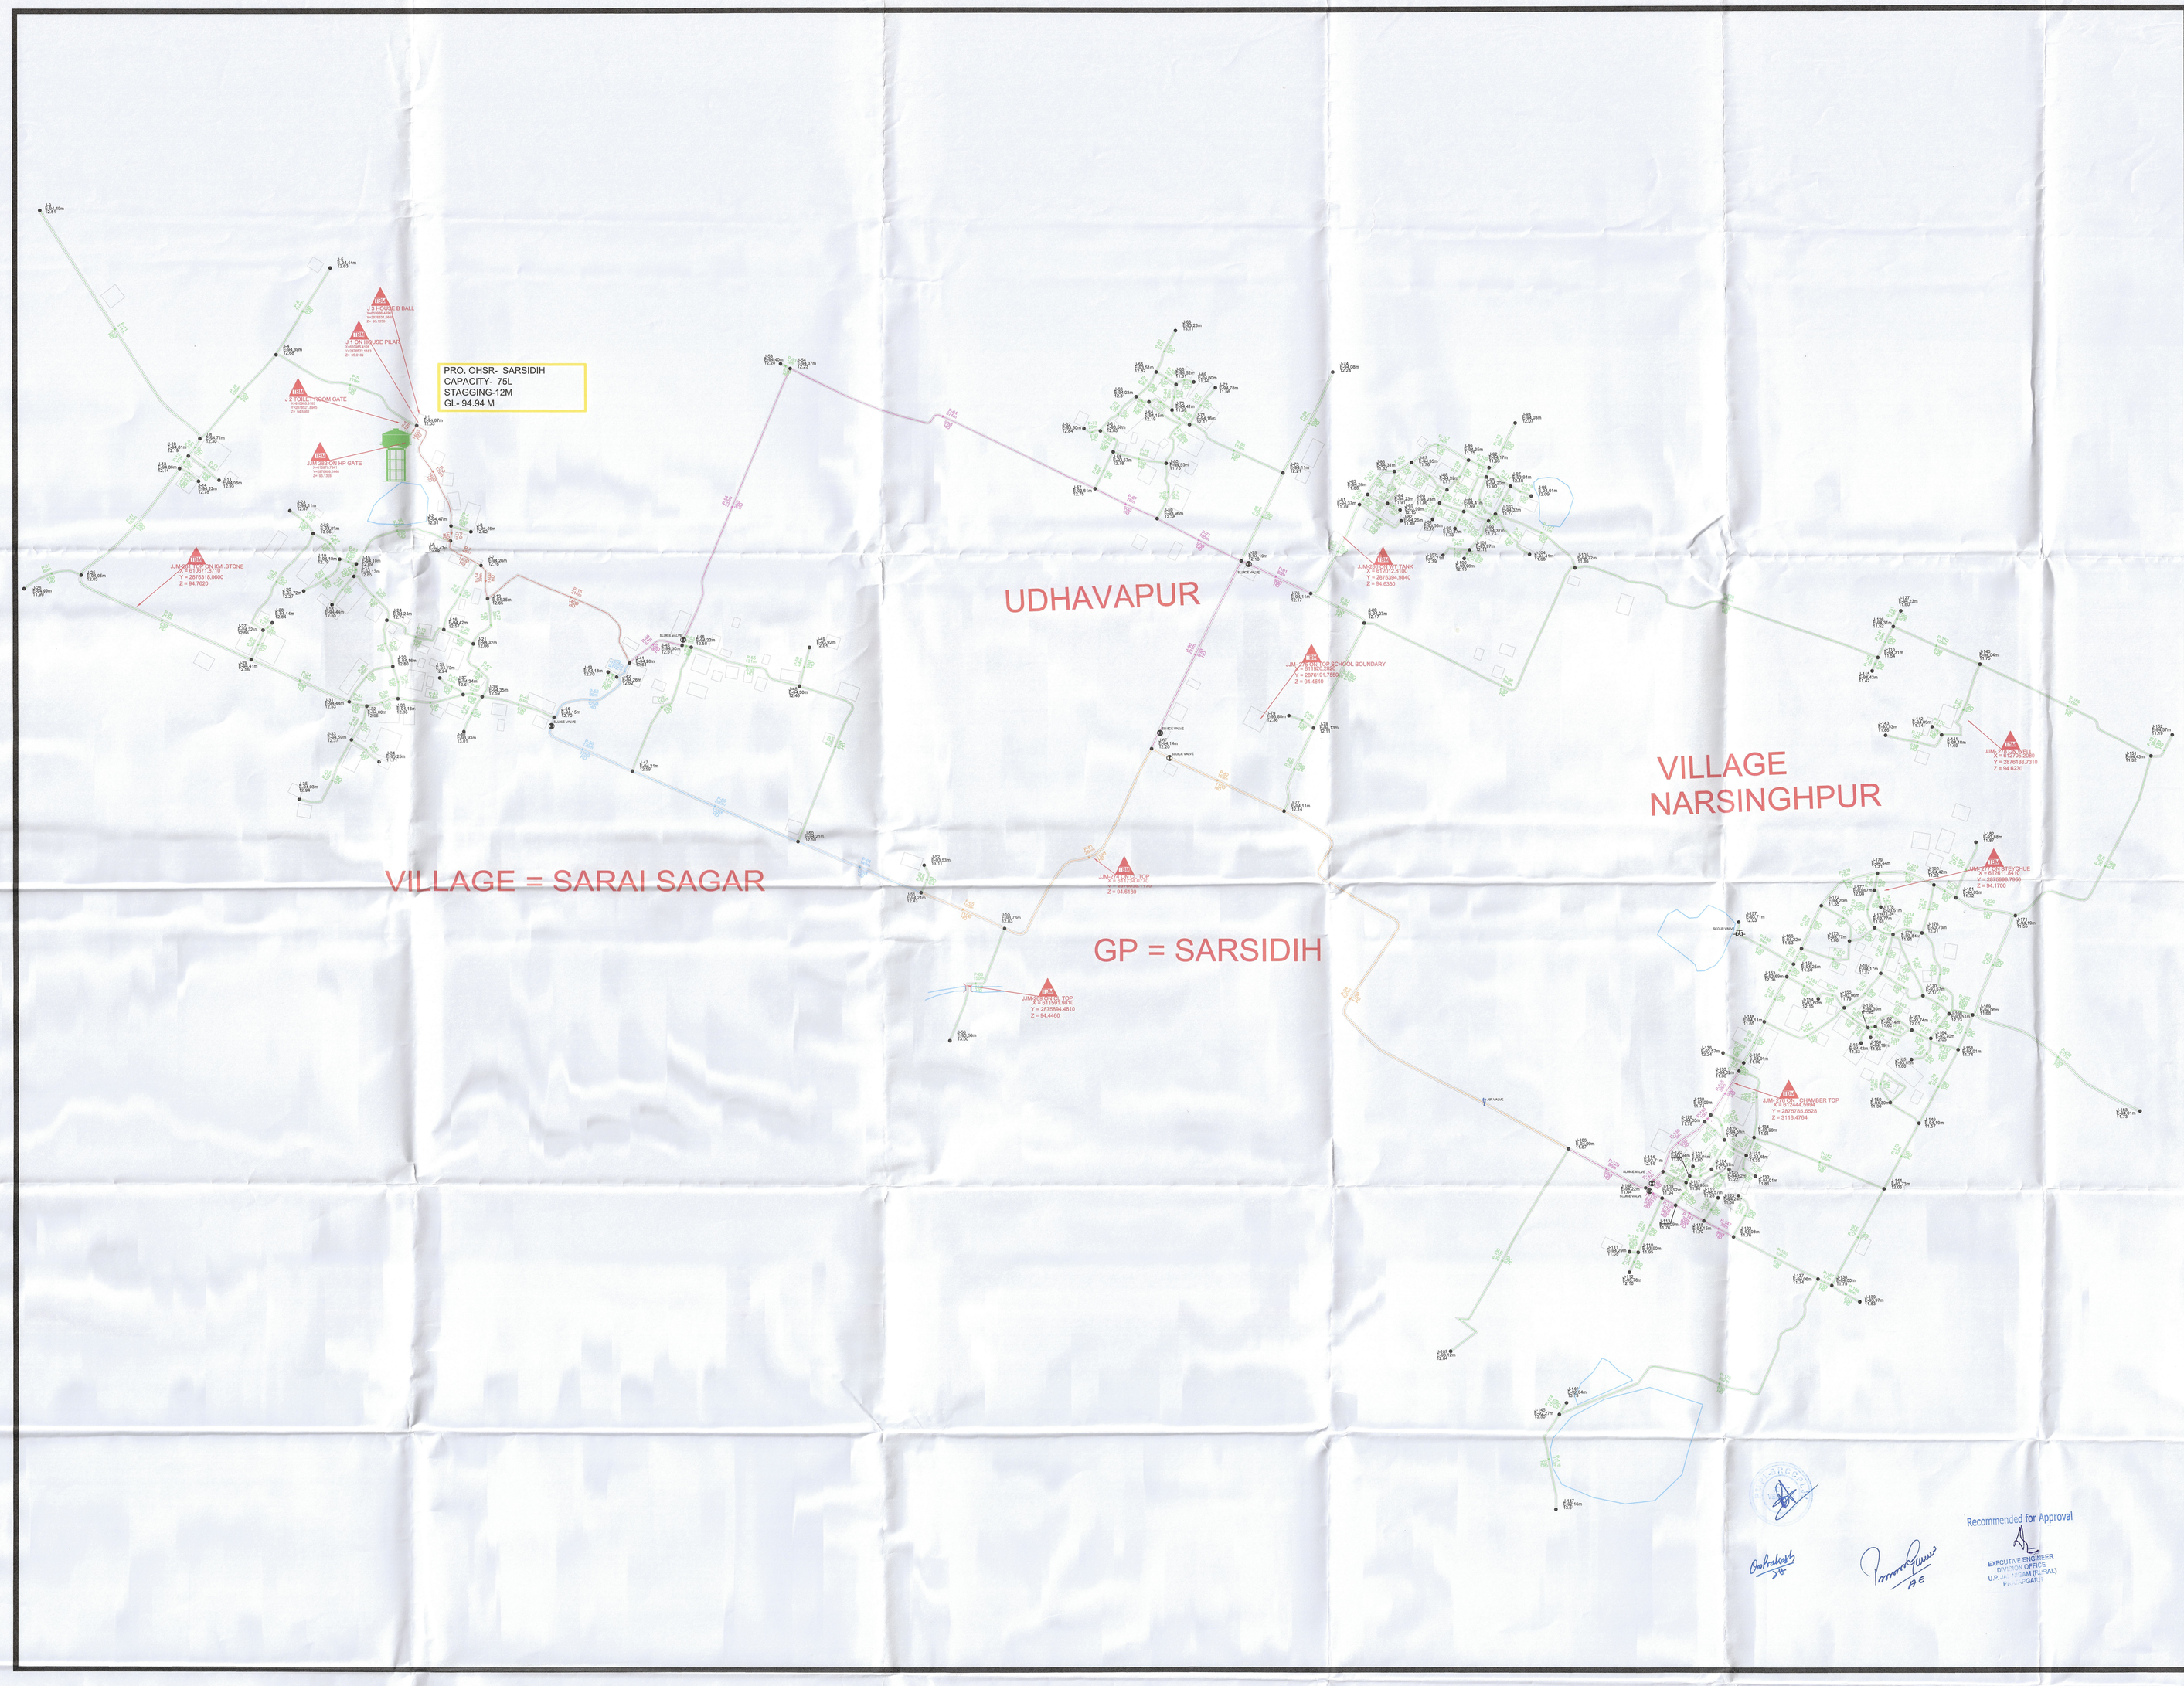

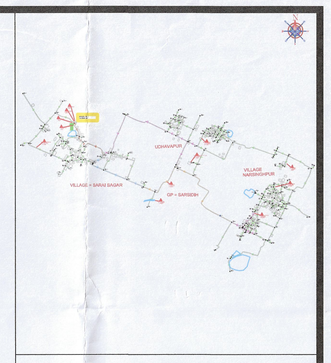

Color Coding Legend Pipe Diameter	Dia (mm)
	63
	90
	110
	125
	140

Legends

Village Boundary	
Bituminous Road (BTR)	
Interlocking Road (ITR)	
Brick Road (BOE)	
Kaccha Road (KR)	
CC Road (CCR)	
Flow direction	
Proposed O.H.T	
NALA / River	
Electrical pole / Transformer	
Culvert / Well	
Panchayat Bhavan / Pond	
School / Hospital	
Temple / Mosque	
Air Valve / Tower	
Fire Hydrant/ Scour Valve	
stand post / sluice valve	
Building / Handpump	

Project Name:-
RURAL WATER SUPPLY PROJECTS IN THE PRATAPGARH DISTRICT OF PRYAGRAJ DIVISION OF UTTAR PRADESH UNDER JAL JEEVAN MISSION

NAME OF PANCHAYAT - SARSIDIH
NAME OF BLOCK - MANGRAURA

Name of CLIENT:-
EXECUTIVE ENGINEER CONSTRUCTION DIVISION
UPJN, PRATAPGARH, Uttar Pradesh

NAME OF CONTRACTOR:-
PMPL-BRCCPL ,JOINT VENTURE
Jubilee Enclave,opp. Hitex Arcade,Madhapur ,Hyderabad -500081 , Telangana

Recommended for Approval

EXECUTIVE ENGINEER
DIVISION OFFICE
U.P. JAL JEEVAN MISSION (RURAL)
PRATAPGARH

DRAWING TITLE:- DISTRIBUTION NETWORK DRAWING FOR SARSIDIH

DRN BY:-	CHKD BY:-	APPROVED BY:-

SHEET SIZE :-	SCALE :-NTS	REV. :- R0	DATE :-